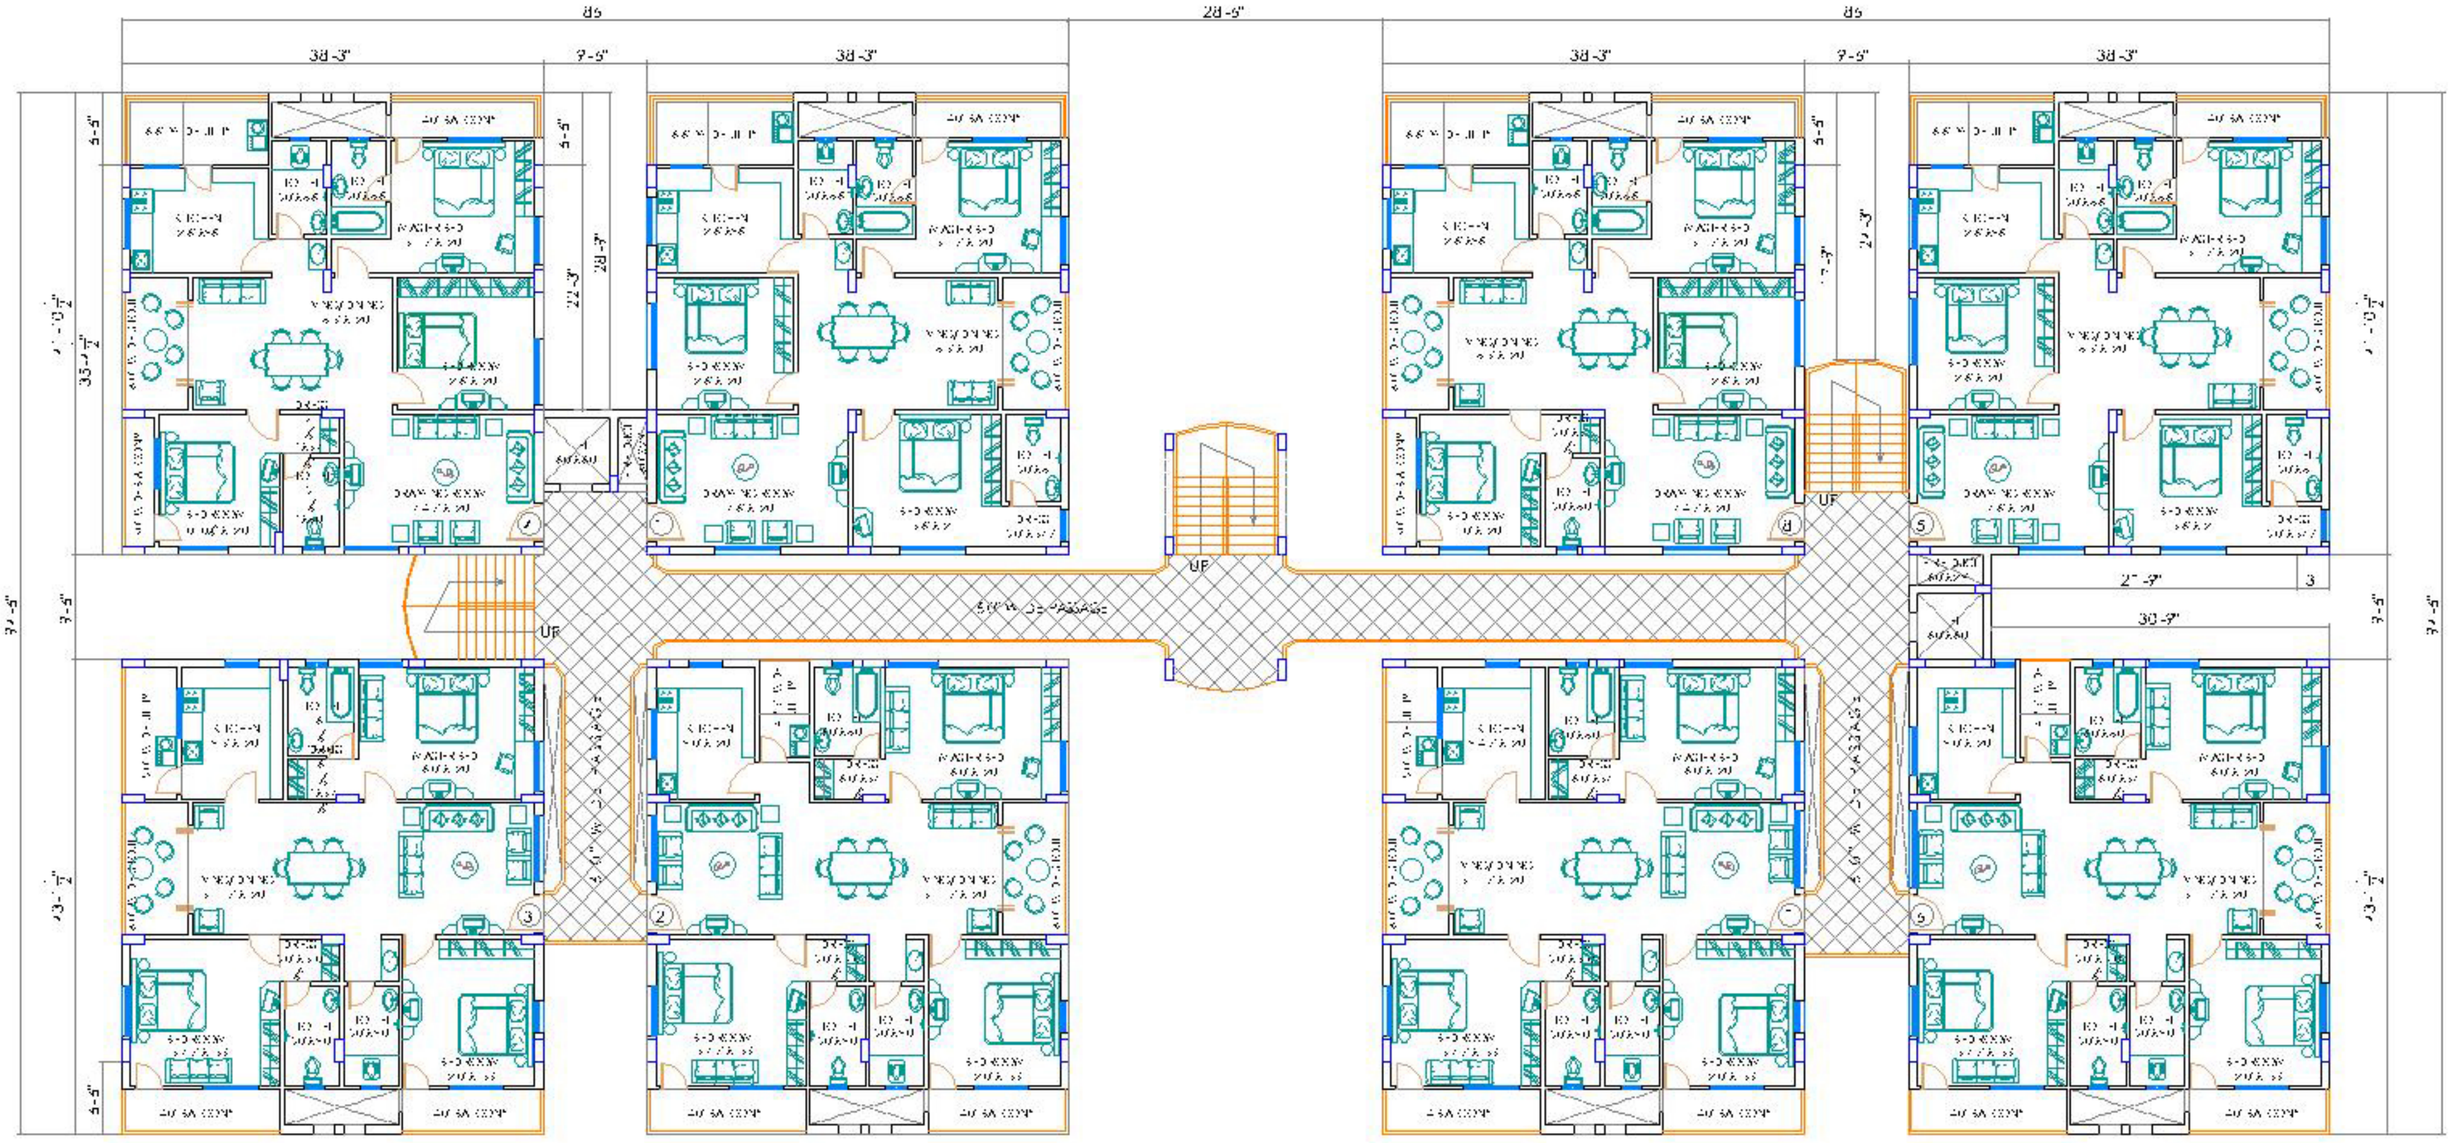

TYPICAL FLOOR PLAN

@ +20'0", 30'6", 41'0", 51'6", 62'0" & 72'6" M

CLIENT:	AREA STATEMENTS:	DRAWING TITLE:	REFERENCE:	NORTH:	ARCHITECTS:
M/S. SAI SHAKTI INFRASTRUCTURE PVT. LTD. KONDAPUR, HYDERABAD-33	[illegible]	TYPICAL FLOOR PLAN @ +20'0", 30'6", 41'0", 51'6", 62'0" & 72'6" M	DRAWING NO: [illegible] SCALE: [illegible] DATE: [illegible] DRAWN: [illegible] CHECKED:	N	VARMA CONSULTANCY SERVICES Architects & Interior Designers [illegible] Plot No. [illegible] Opp. E.S. [illegible] Hyderabad-[illegible] Tel: [illegible] E-mail: [illegible]

C:\Documents and Settings\Main User\Desktop\Date 09.05.2007\Final plan Modified R-4.dwg-08-05-07.dwg, 5/9/2007 4:07:32 PM, PublishToWeb JPG.pc3