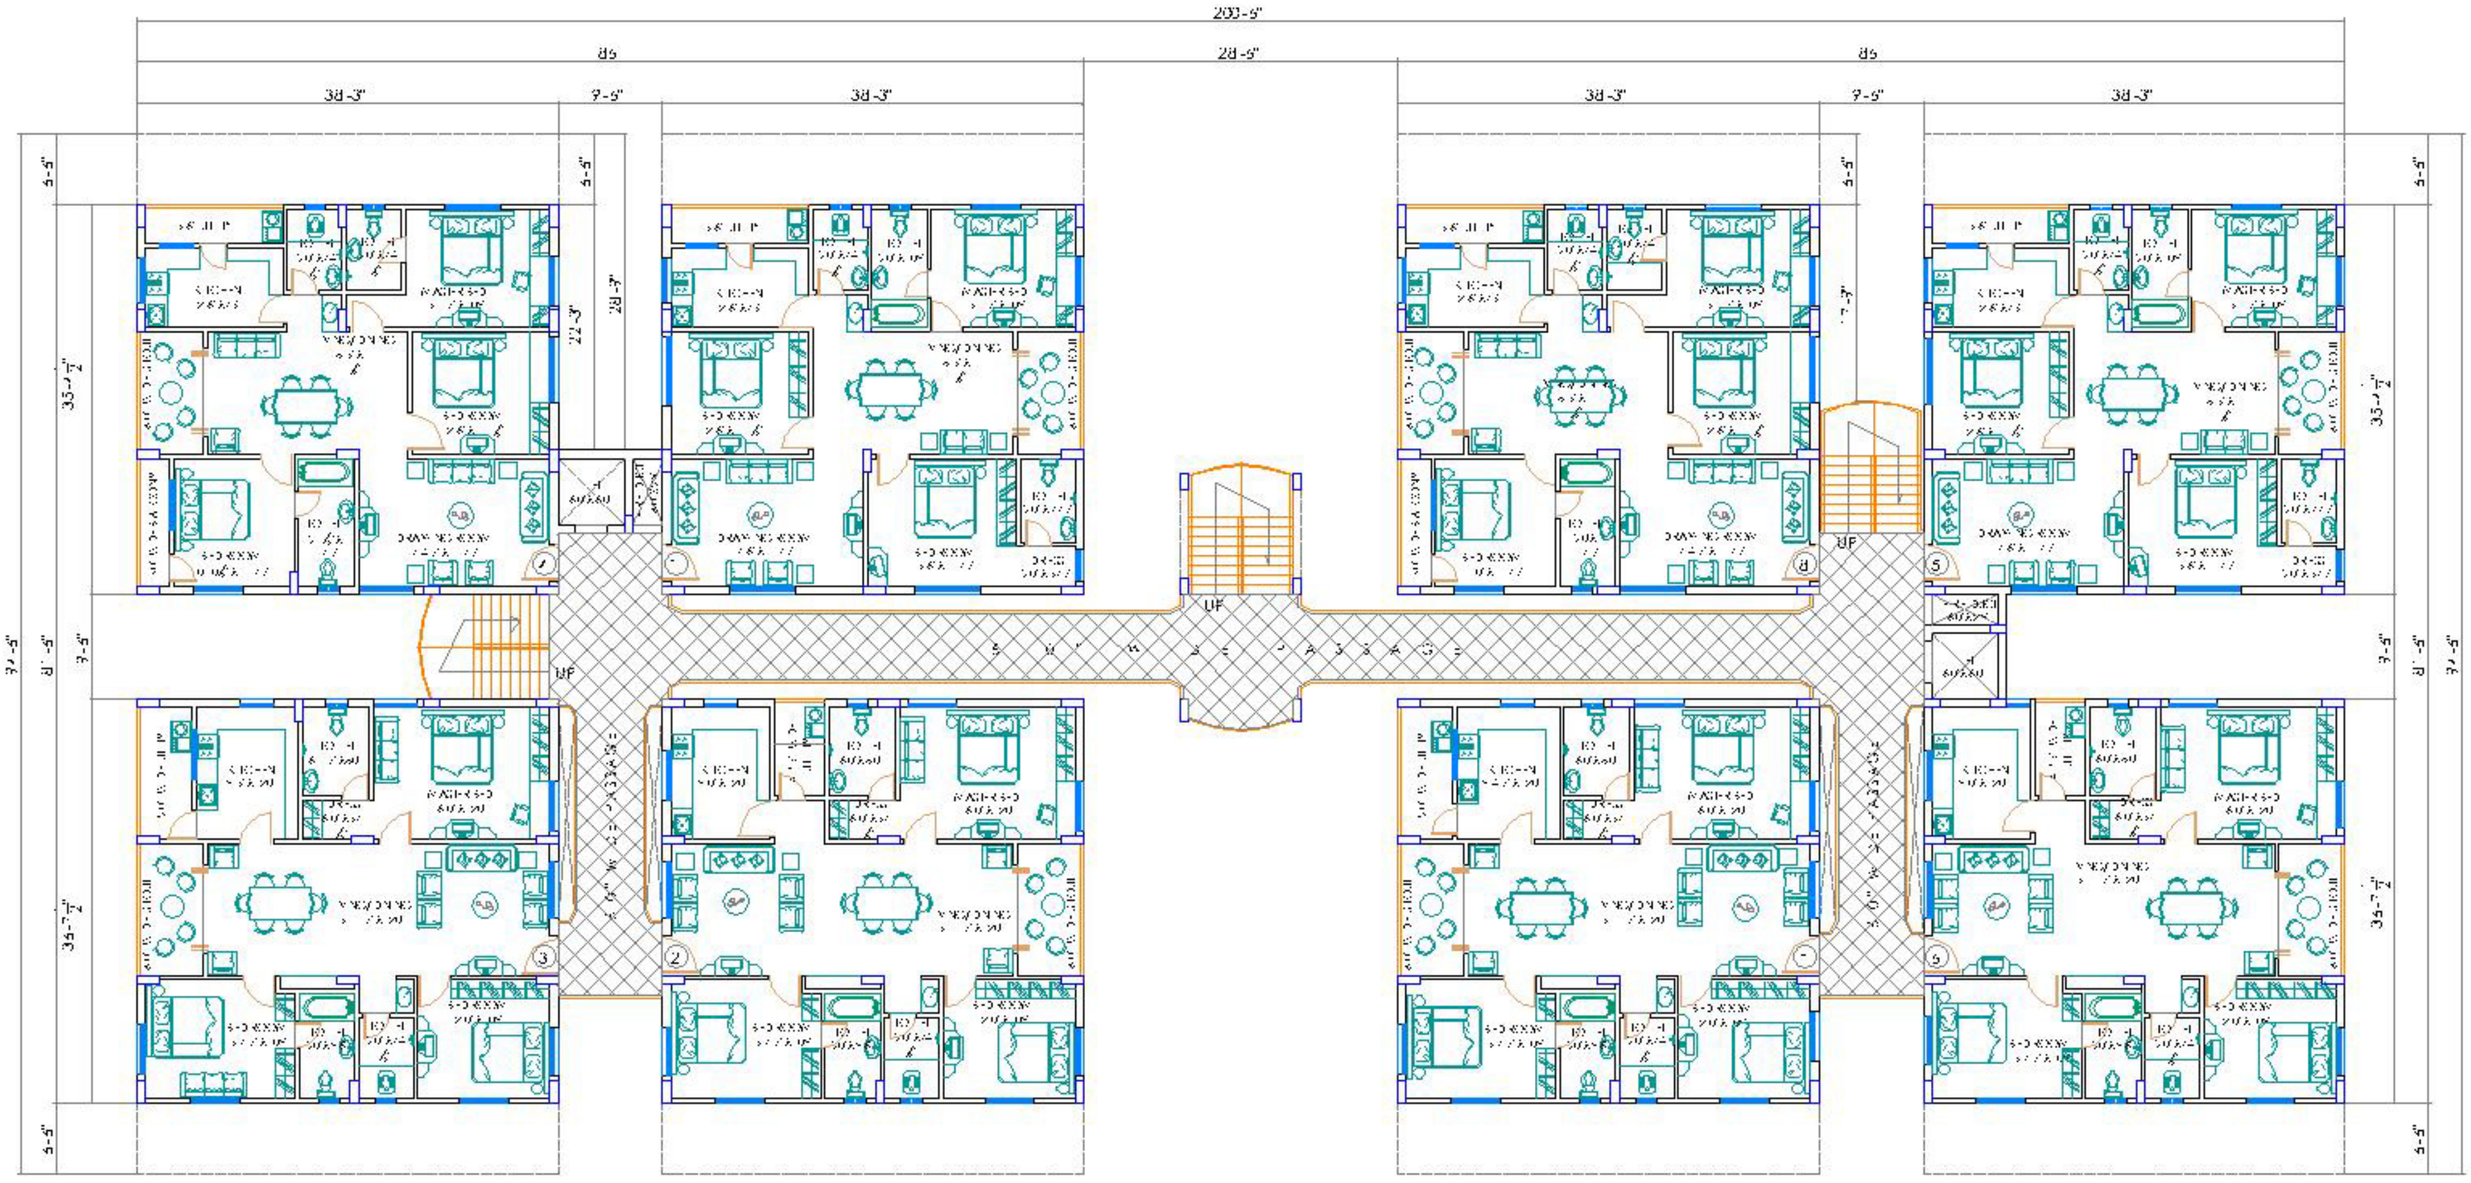

FIRST FLOOR PLAN

@ + 9'6" LVL

CLIENT:	AREA STATEMENTS:	DRAWING TITLE:	REFERENCE:	NORTH:	ARCHITECTS:
M/S. SAI SHAKTI INFRASTRUCTURE PVT. LTD. KONDAPUR, HYDERABAD-33	[illegible]	FIRST FLOOR PLAN @ + 9'6" LVL	DRAWING NO: [illegible] SCALE: [illegible] DATE: [illegible] DRAWN: [illegible]	N	VARMA CONSULTANCY SERVICES ARCHITECTS & INTERIOR DESIGNERS [illegible]

C:\Documents and Settings\Main User\Desktop\Date 09.05.2007\Final plan Modified R-4.dwg-08-05-07.dwg, 5/9/2007 4:06:46 PM, PublishToWeb JPG.pc3